MATCH LINE (SEE THIS SHEET)

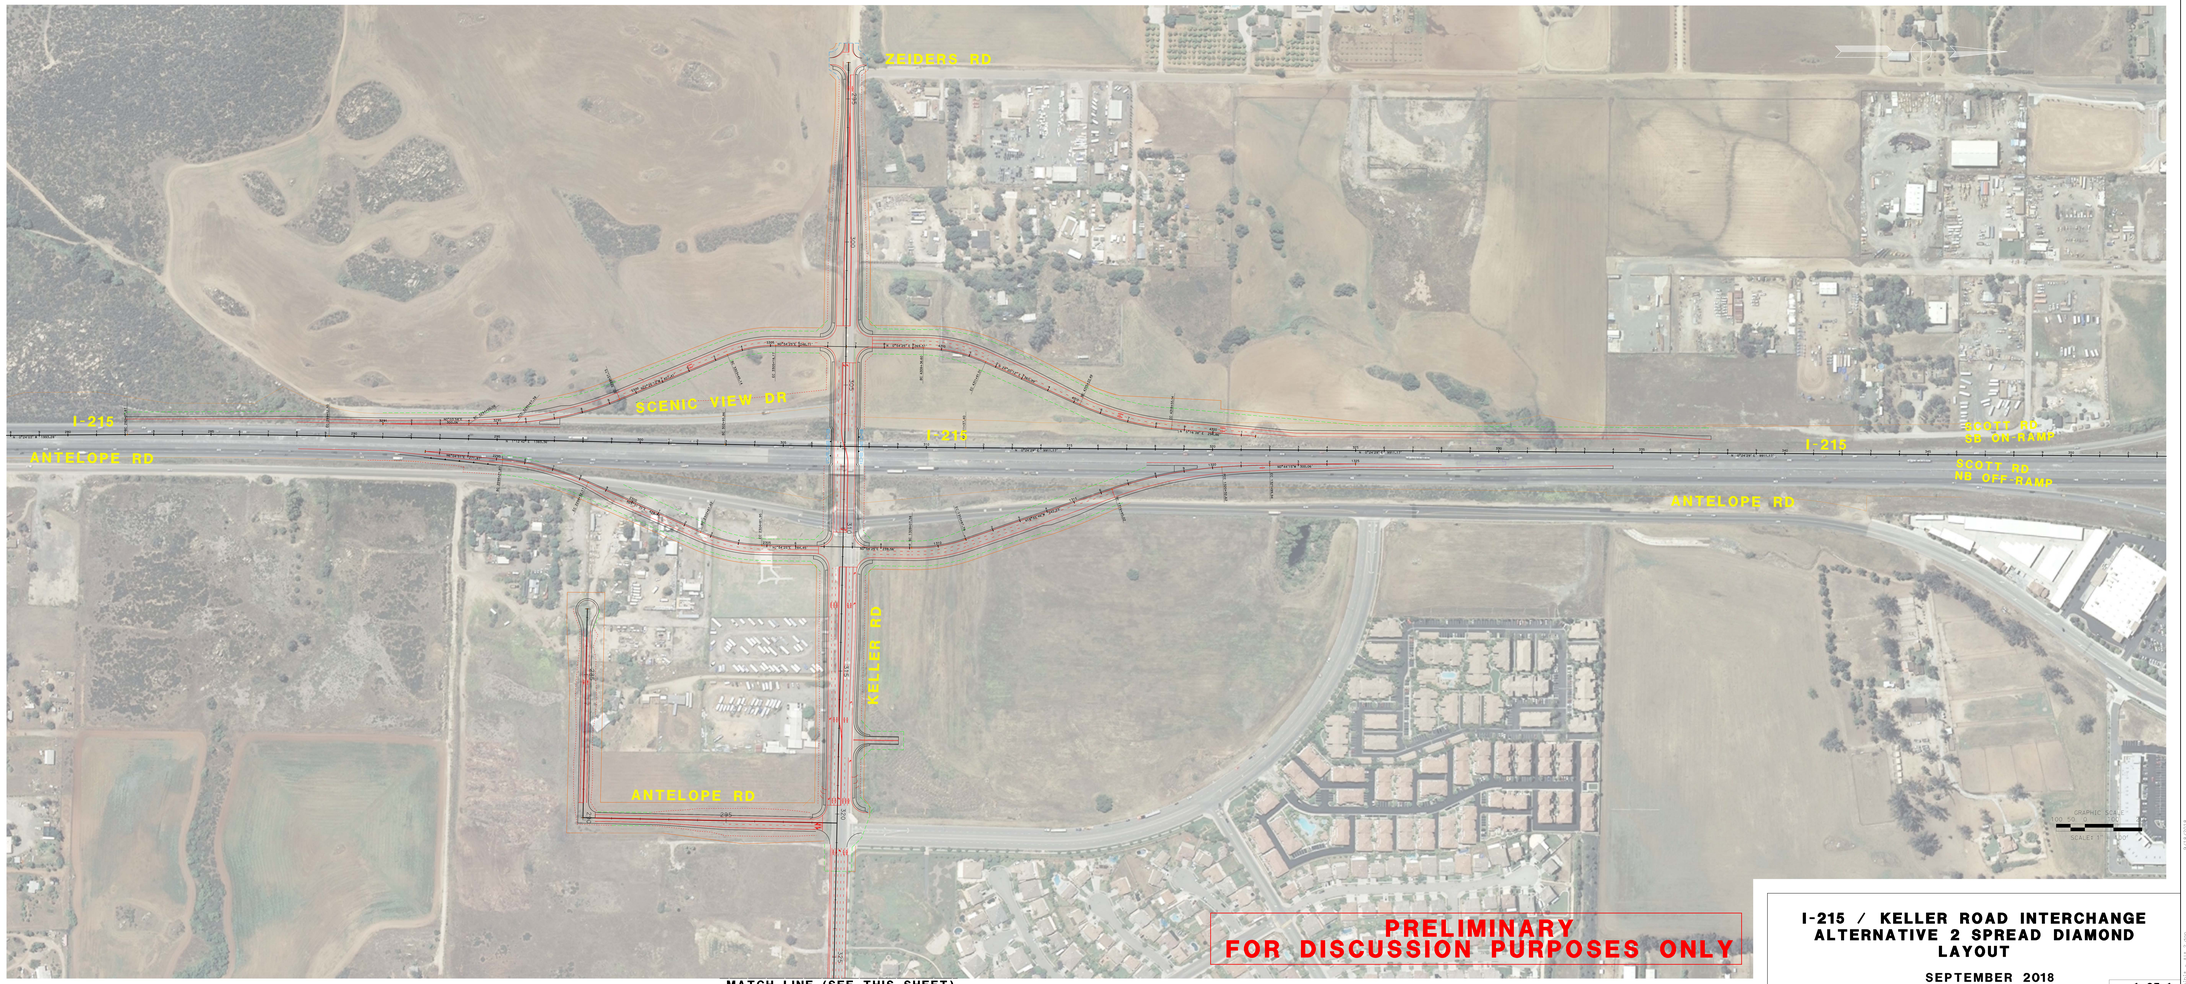


MATCH LINE (SEE THIS SHEET)

LEGEND

EXISTING RIGHT OF WAY
PROPOSED RIGHT OF WAY
PROPOSED RETAINING WALL

# I-215 / KELLER ROAD INTERCHANGE ALTERNATIVE 2 SPREAD DIAMOND LAYOUT

SEPTEMBER 2018

MATCH LINE (SEE THIS SHEET)

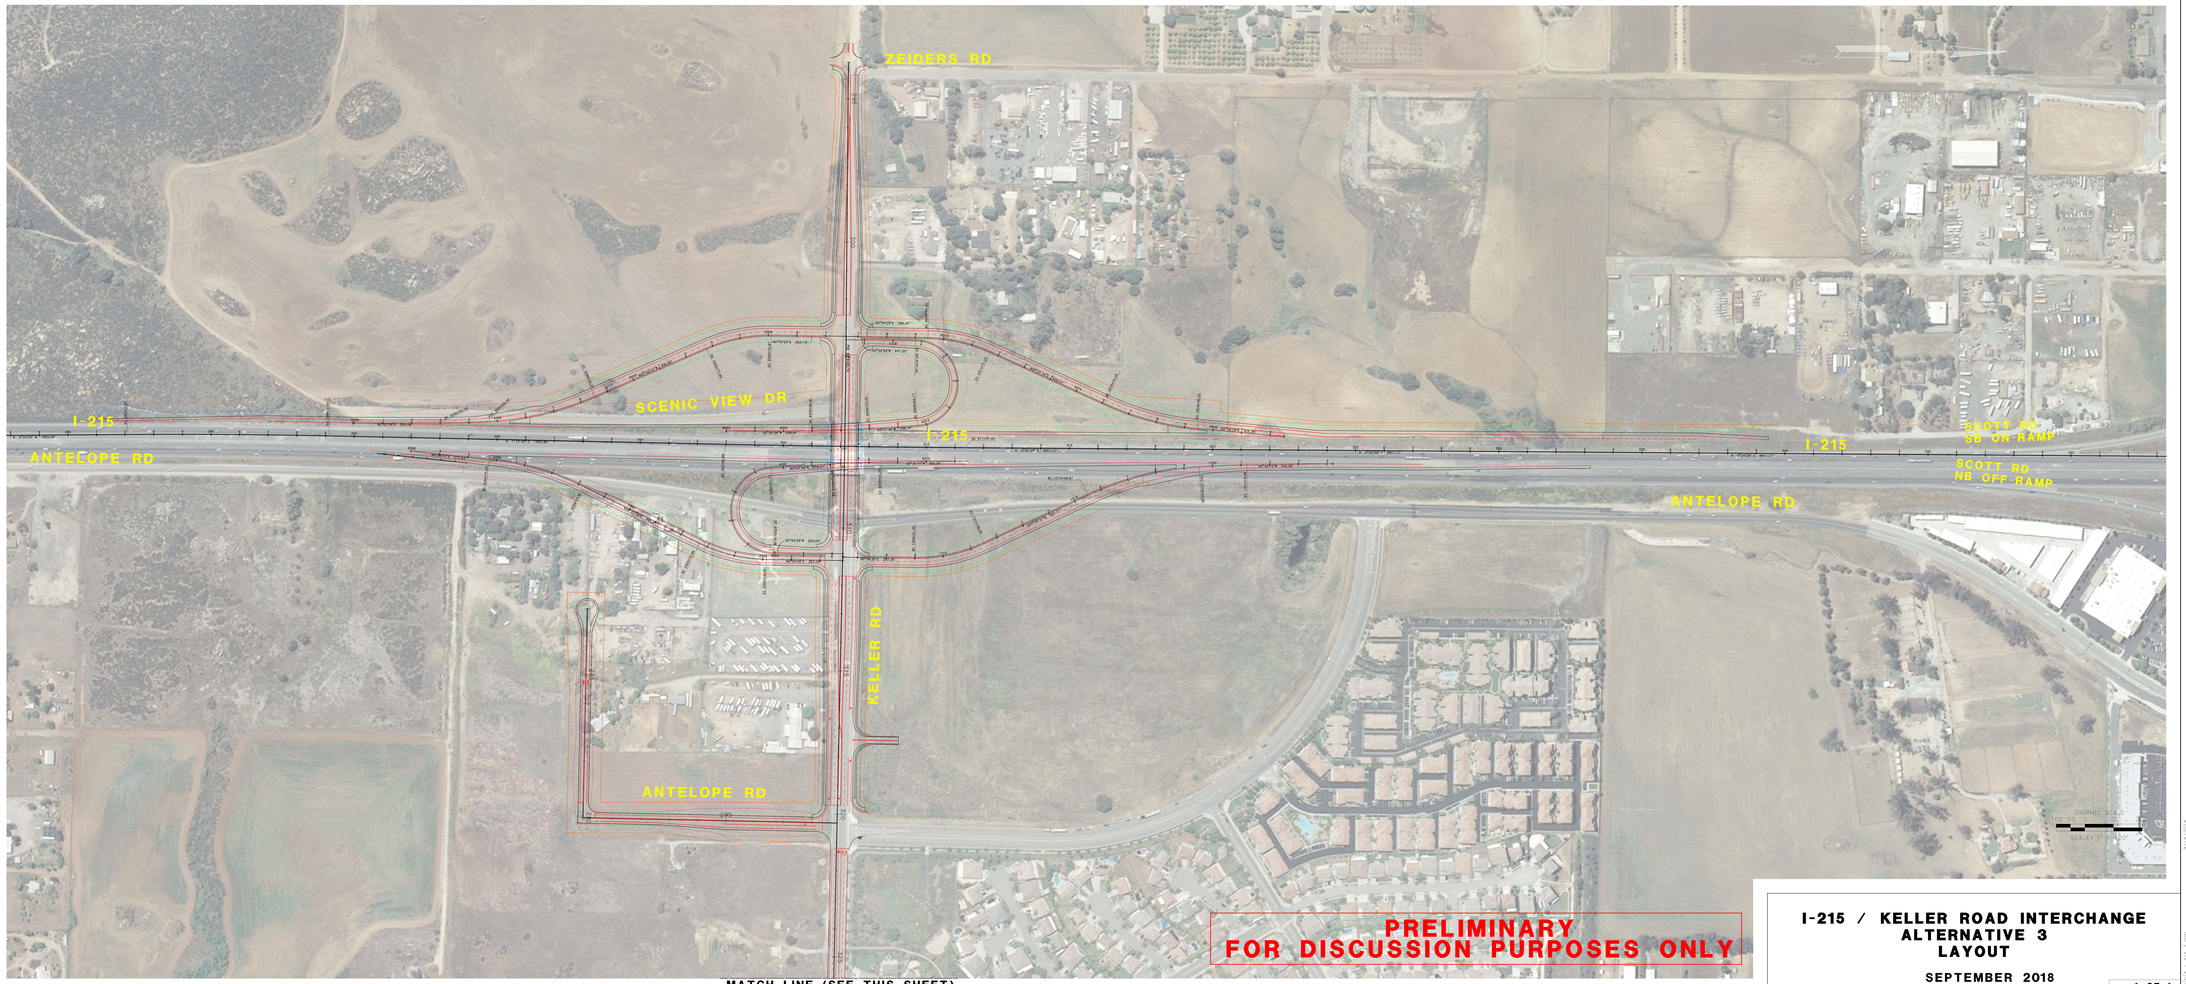


MATCH LINE (SEE THIS SHEET)

LEGEND

EXISTING RIGHT OF WAY
PROPOSED RIGHT OF WAY
PROPOSED RETAINING WALL

# I-215 / KELLER ROAD INTERCHANGE
## ALTERNATIVE 3
## LAYOUT

SEPTEMBER 2018

MATCH LINE (SEE THIS SHEET)

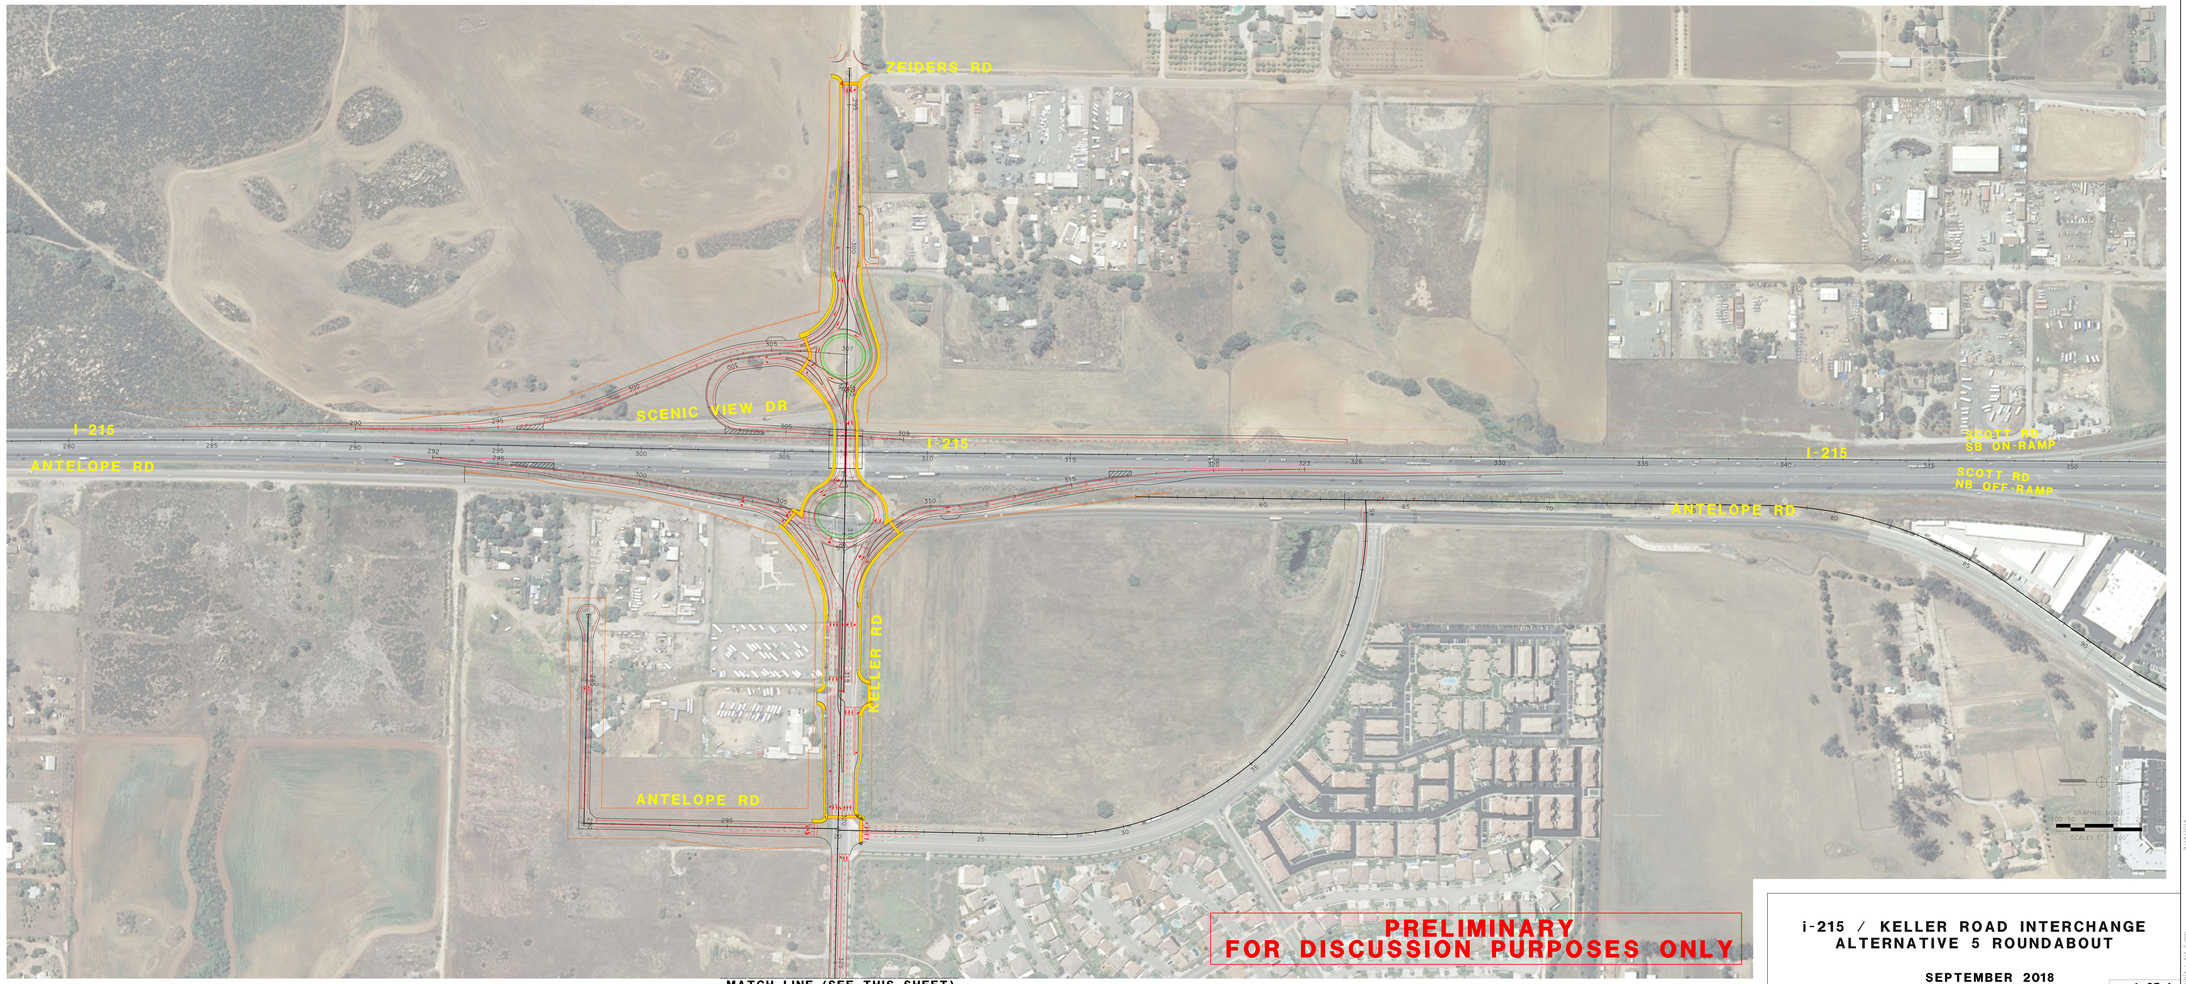


MATCH LINE (SEE THIS SHEET)

LEGEND

EXISTING RIGHT OF WAY
PROPOSED RIGHT OF WAY
PROPOSED RETAINING WALL

# i-215 / KELLER ROAD INTERCHANGE
# ALTERNATIVE 5 ROUNDABOUT

SEPTEMBER 2018