MATCH LINE (SEE THIS SHEET)

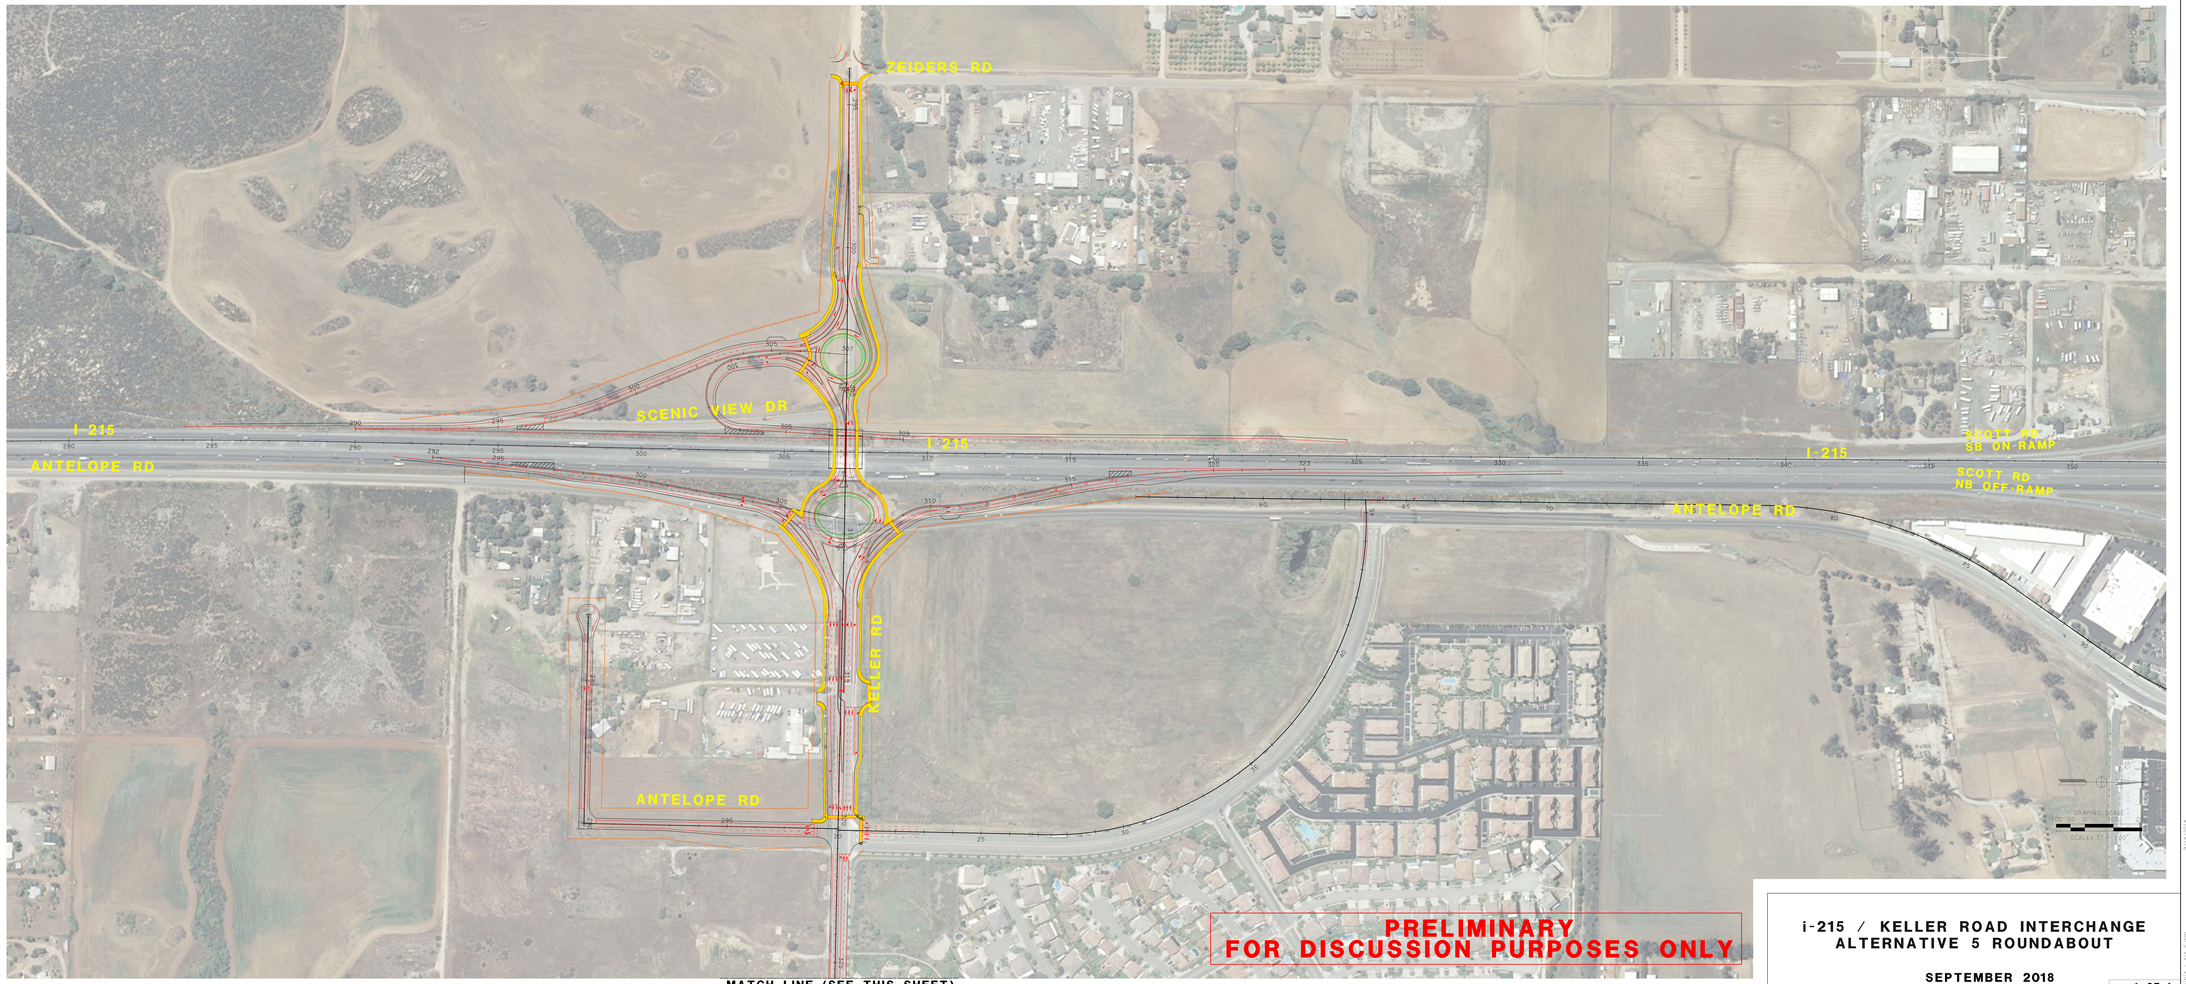

MATCH LINE (SEE THIS SHEET)

LEGEND

EXISTING RIGHT OF WAY
PROPOSED RIGHT OF WAY
PROPOSED RETAINING WALL

i-215 / KELLER ROAD INTERCHANGE
ALTERNATIVE 5 ROUNDABOUT

SEPTEMBER 2018